
Puebla
MODERN MEXICAN
Puebla
MODERN MEXICAN
DRAKE LIBBY
ALEXANDER AT THE CROSSING

AVANTA
SERVICED OFFICE GROUP

LIGHTBOX

CAFÉ Champagne


Colours
Hair Salon


DRAKE
LIBBY
BUSINESS OFFICE
LIGHTBOX
Colours
CAFÉ Champagne
PORTERHOUSE
AVANTA
SERVICED OFFICE GROUP
ALEXANDER AT THE CROSSING


Puebla
MODERN MEXICAN
Puebla
MODERN MEXICAN
DRAKE LIBBY
ALEXANDER AT THE CROSSING


BUSINESS OFFICE
LIGHTBOX
Colours
Café Champagne
PORTERHOUSE
AVANTA
ALEXANDER AT THE CROSSING


AVANTA
SERVICED OFFICE GROUP
LIGHTBOX
CAFÉ Champagne
Colours
Hair + Salon

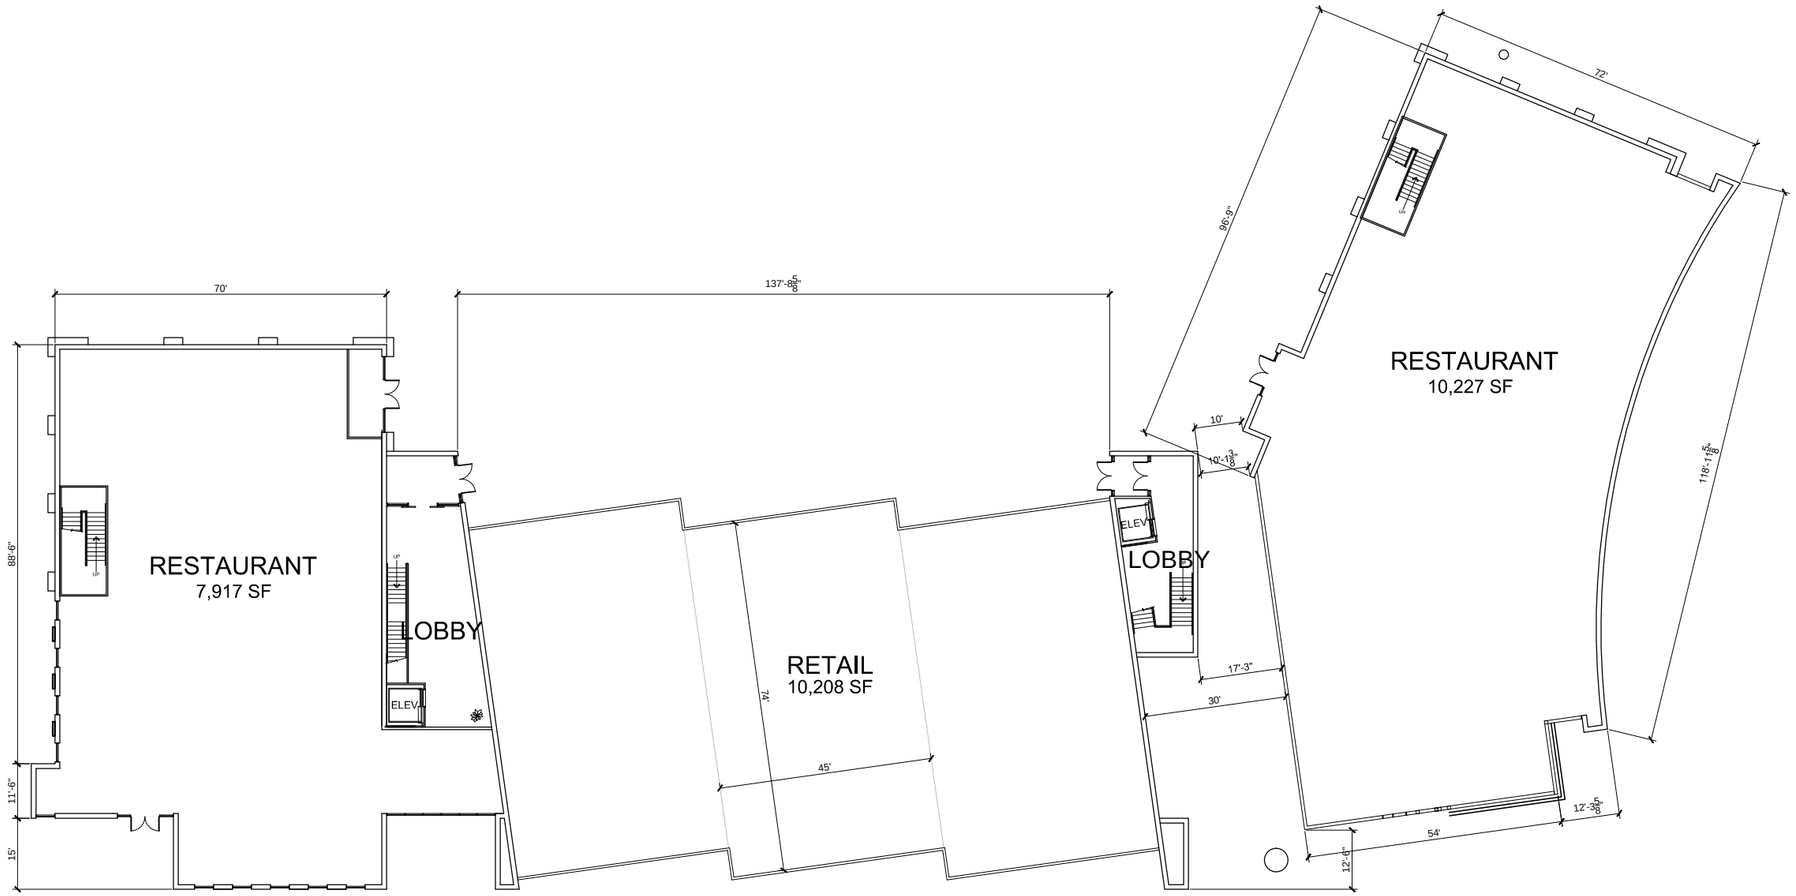

North

First Floor Plan : Option D1a

Scale: 1/32" = 1'-0"

30,684 GSF

KEYSTONE REALTY GROUP


ALEXANDER AT THE CROSSING

INDIANAPOLIS, INDIANA

DECEMBER 8, 2015

architects forum

WWW.ARCHITECTSFORUM.COM 317.842.8500

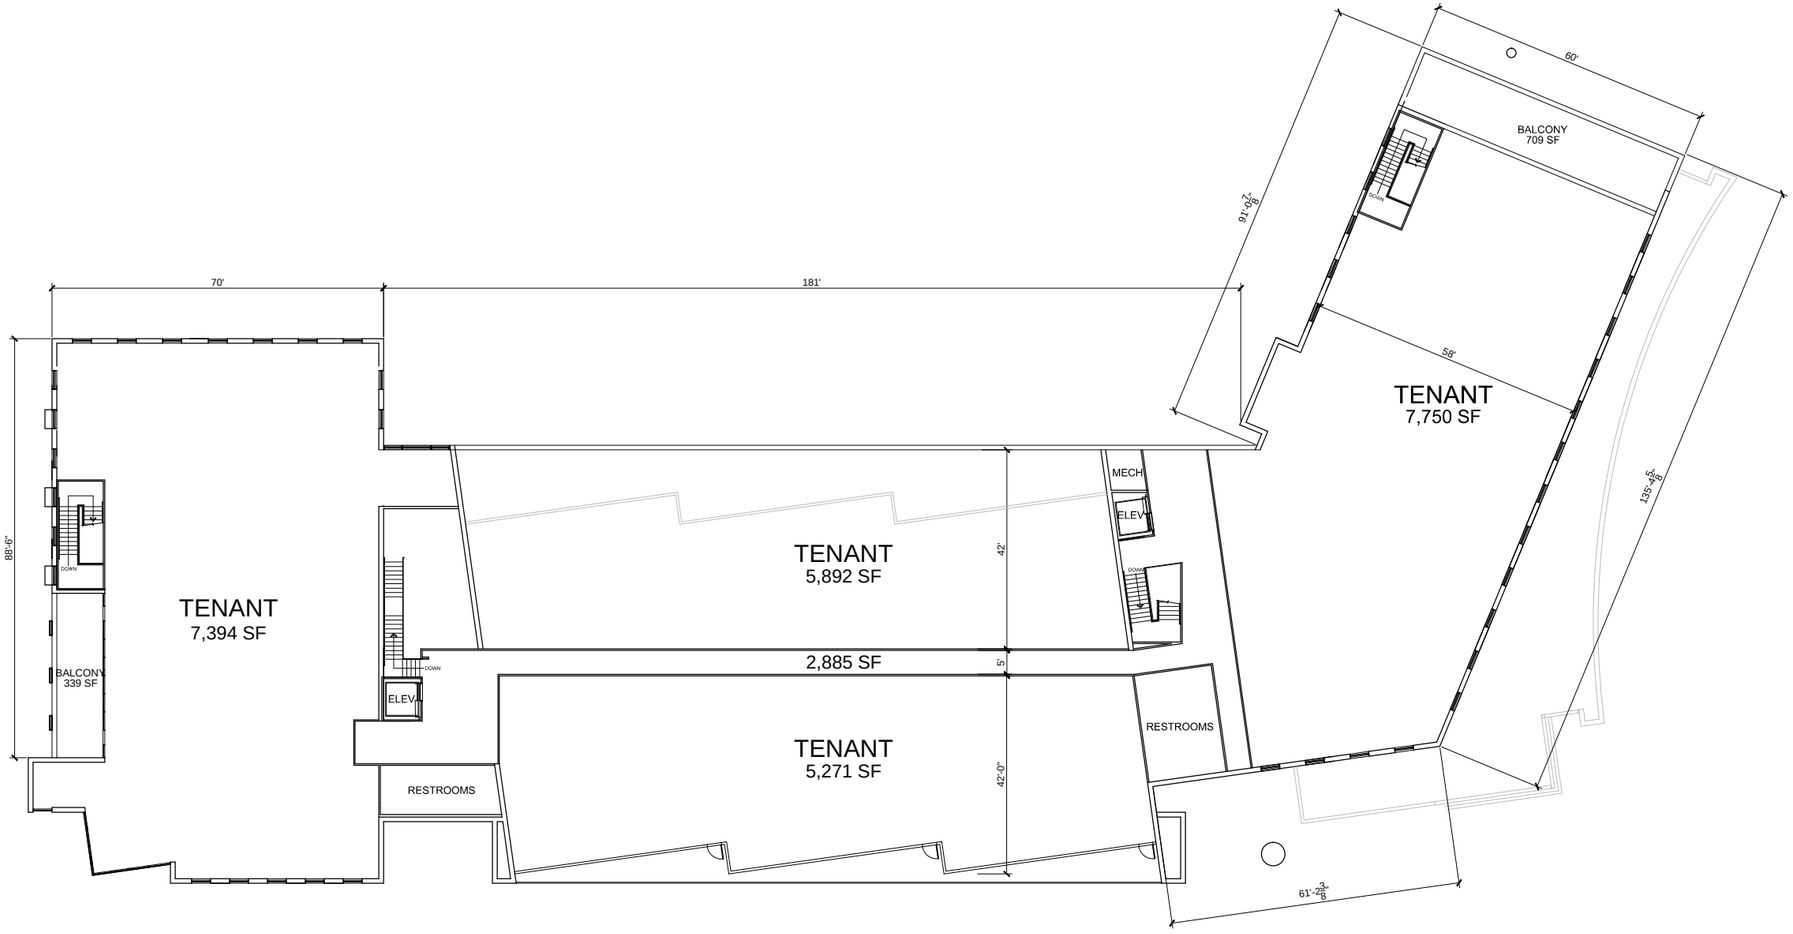

Second Floor Plan : Option D1a

North

Scale: 1/32" = 1'-0"

29,316 GSF

KEYSTONE REALTY GROUP

ALEXANDER AT THE CROSSING

INDIANAPOLIS, INDIANA

DECEMBER 8, 2015

architects forum
WWW.ARCHITECTSFORUM.COM 317.842.8500